HANOVER PARK SANITARY SEWER COLLECTION SYSTEM 12-31-15
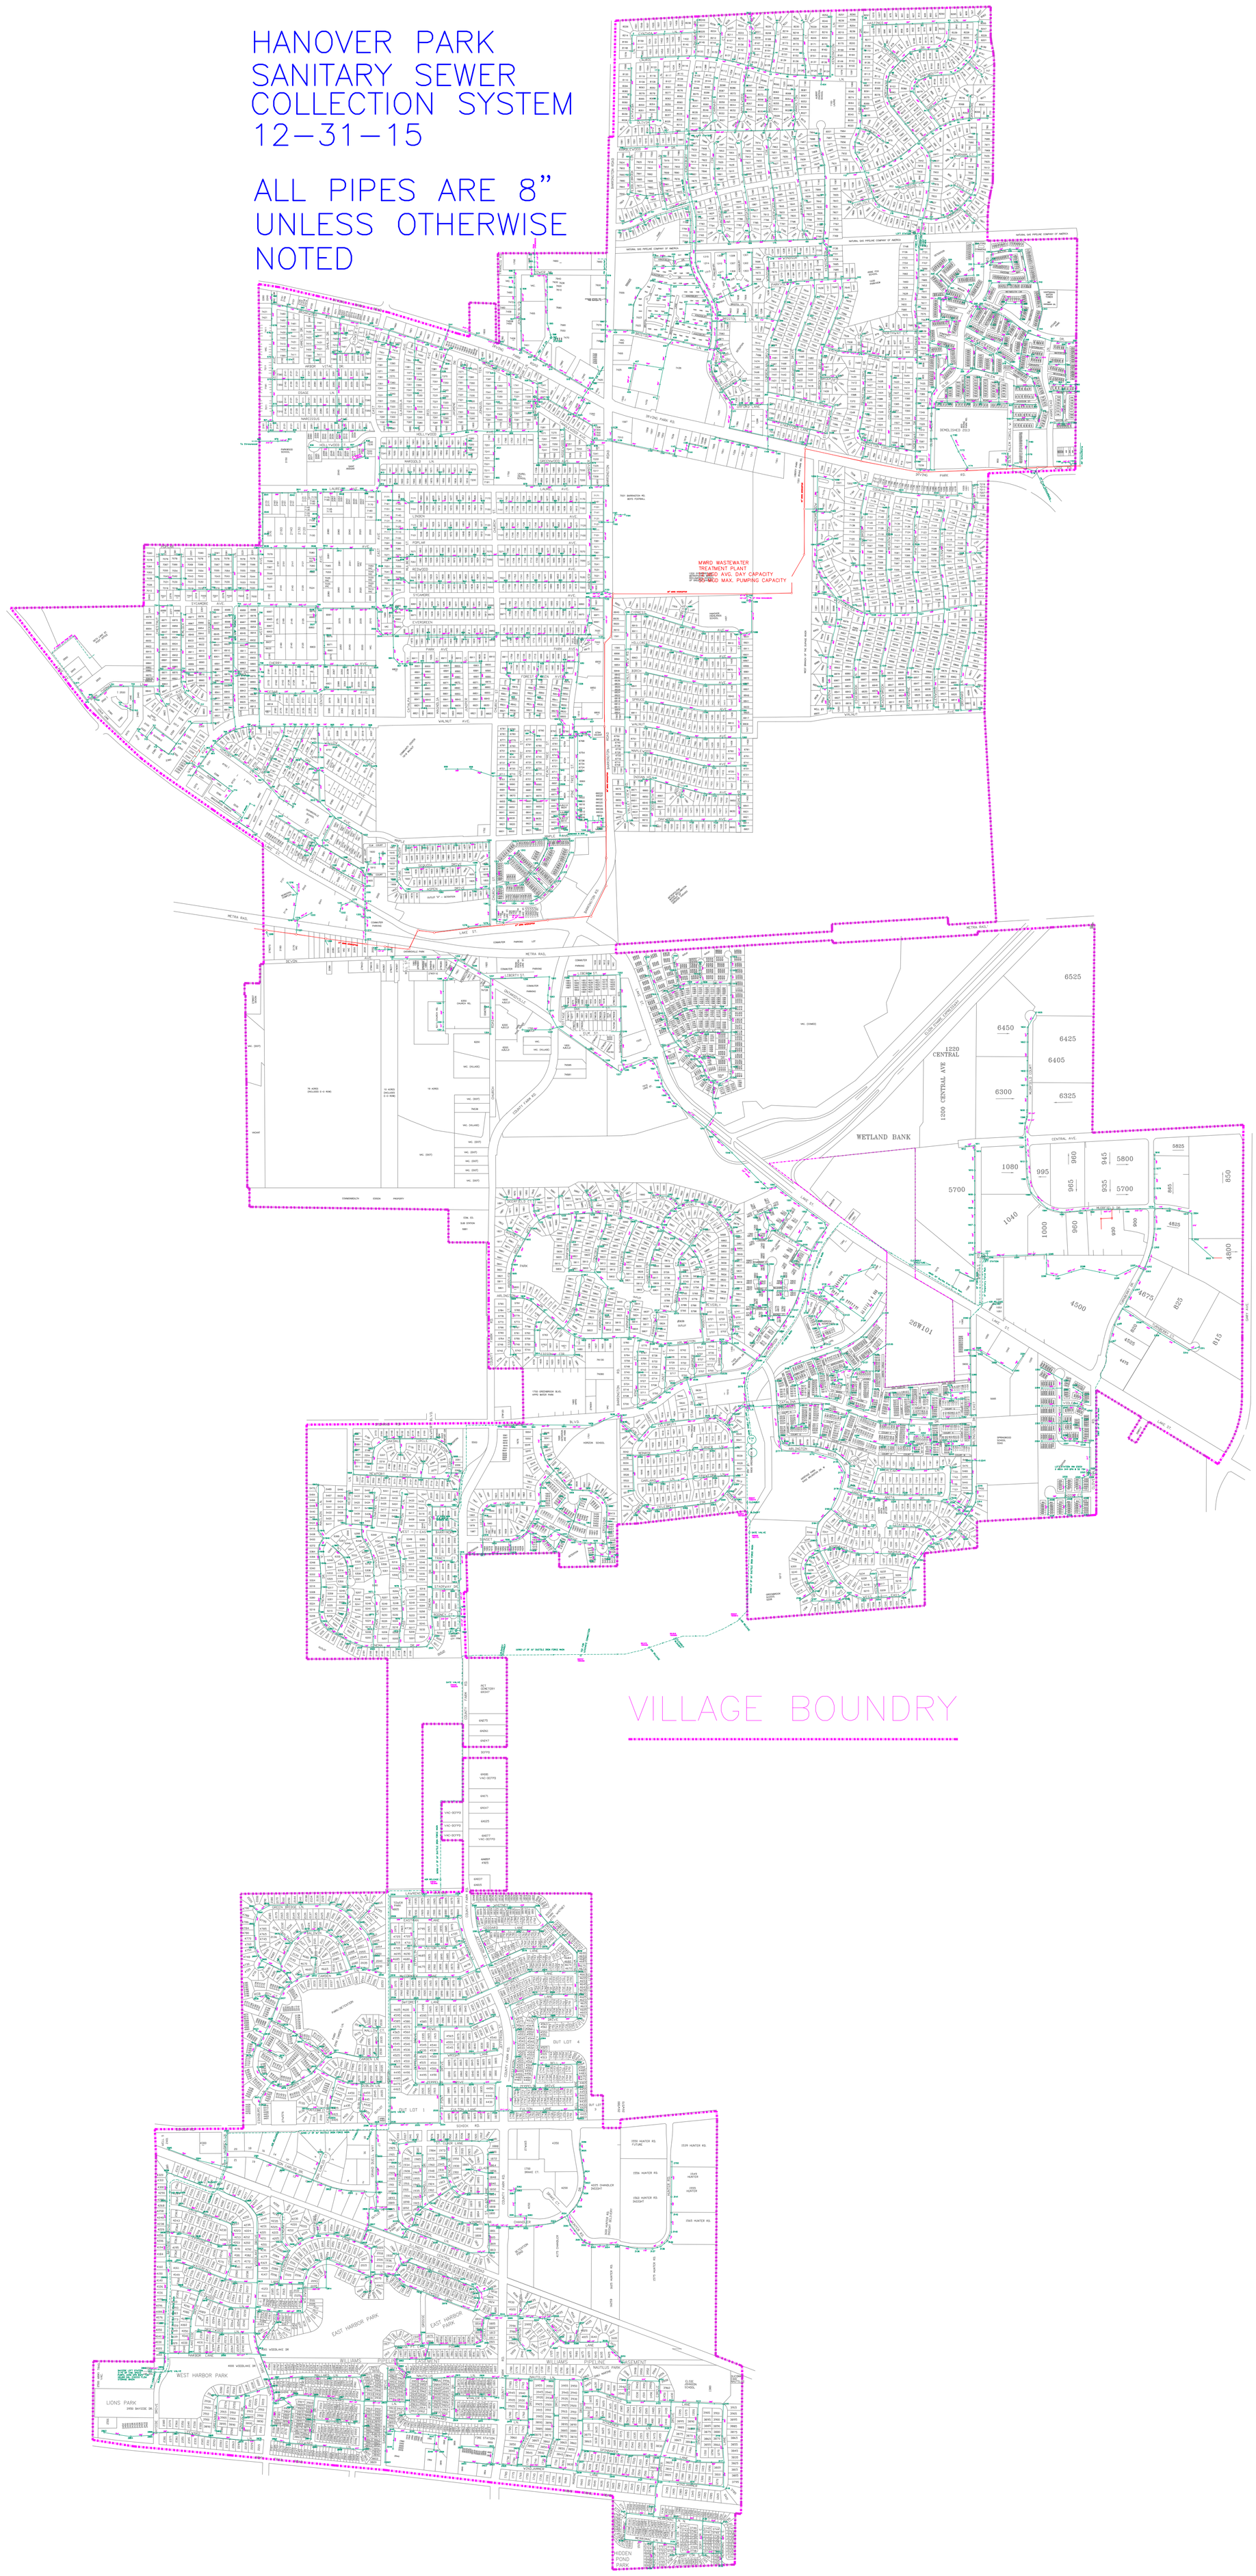
ALL PIPES ARE 8" UNLESS OTHERWISE NOTED