FENCE REGULATIONS – SETBACKS

N.T.S.

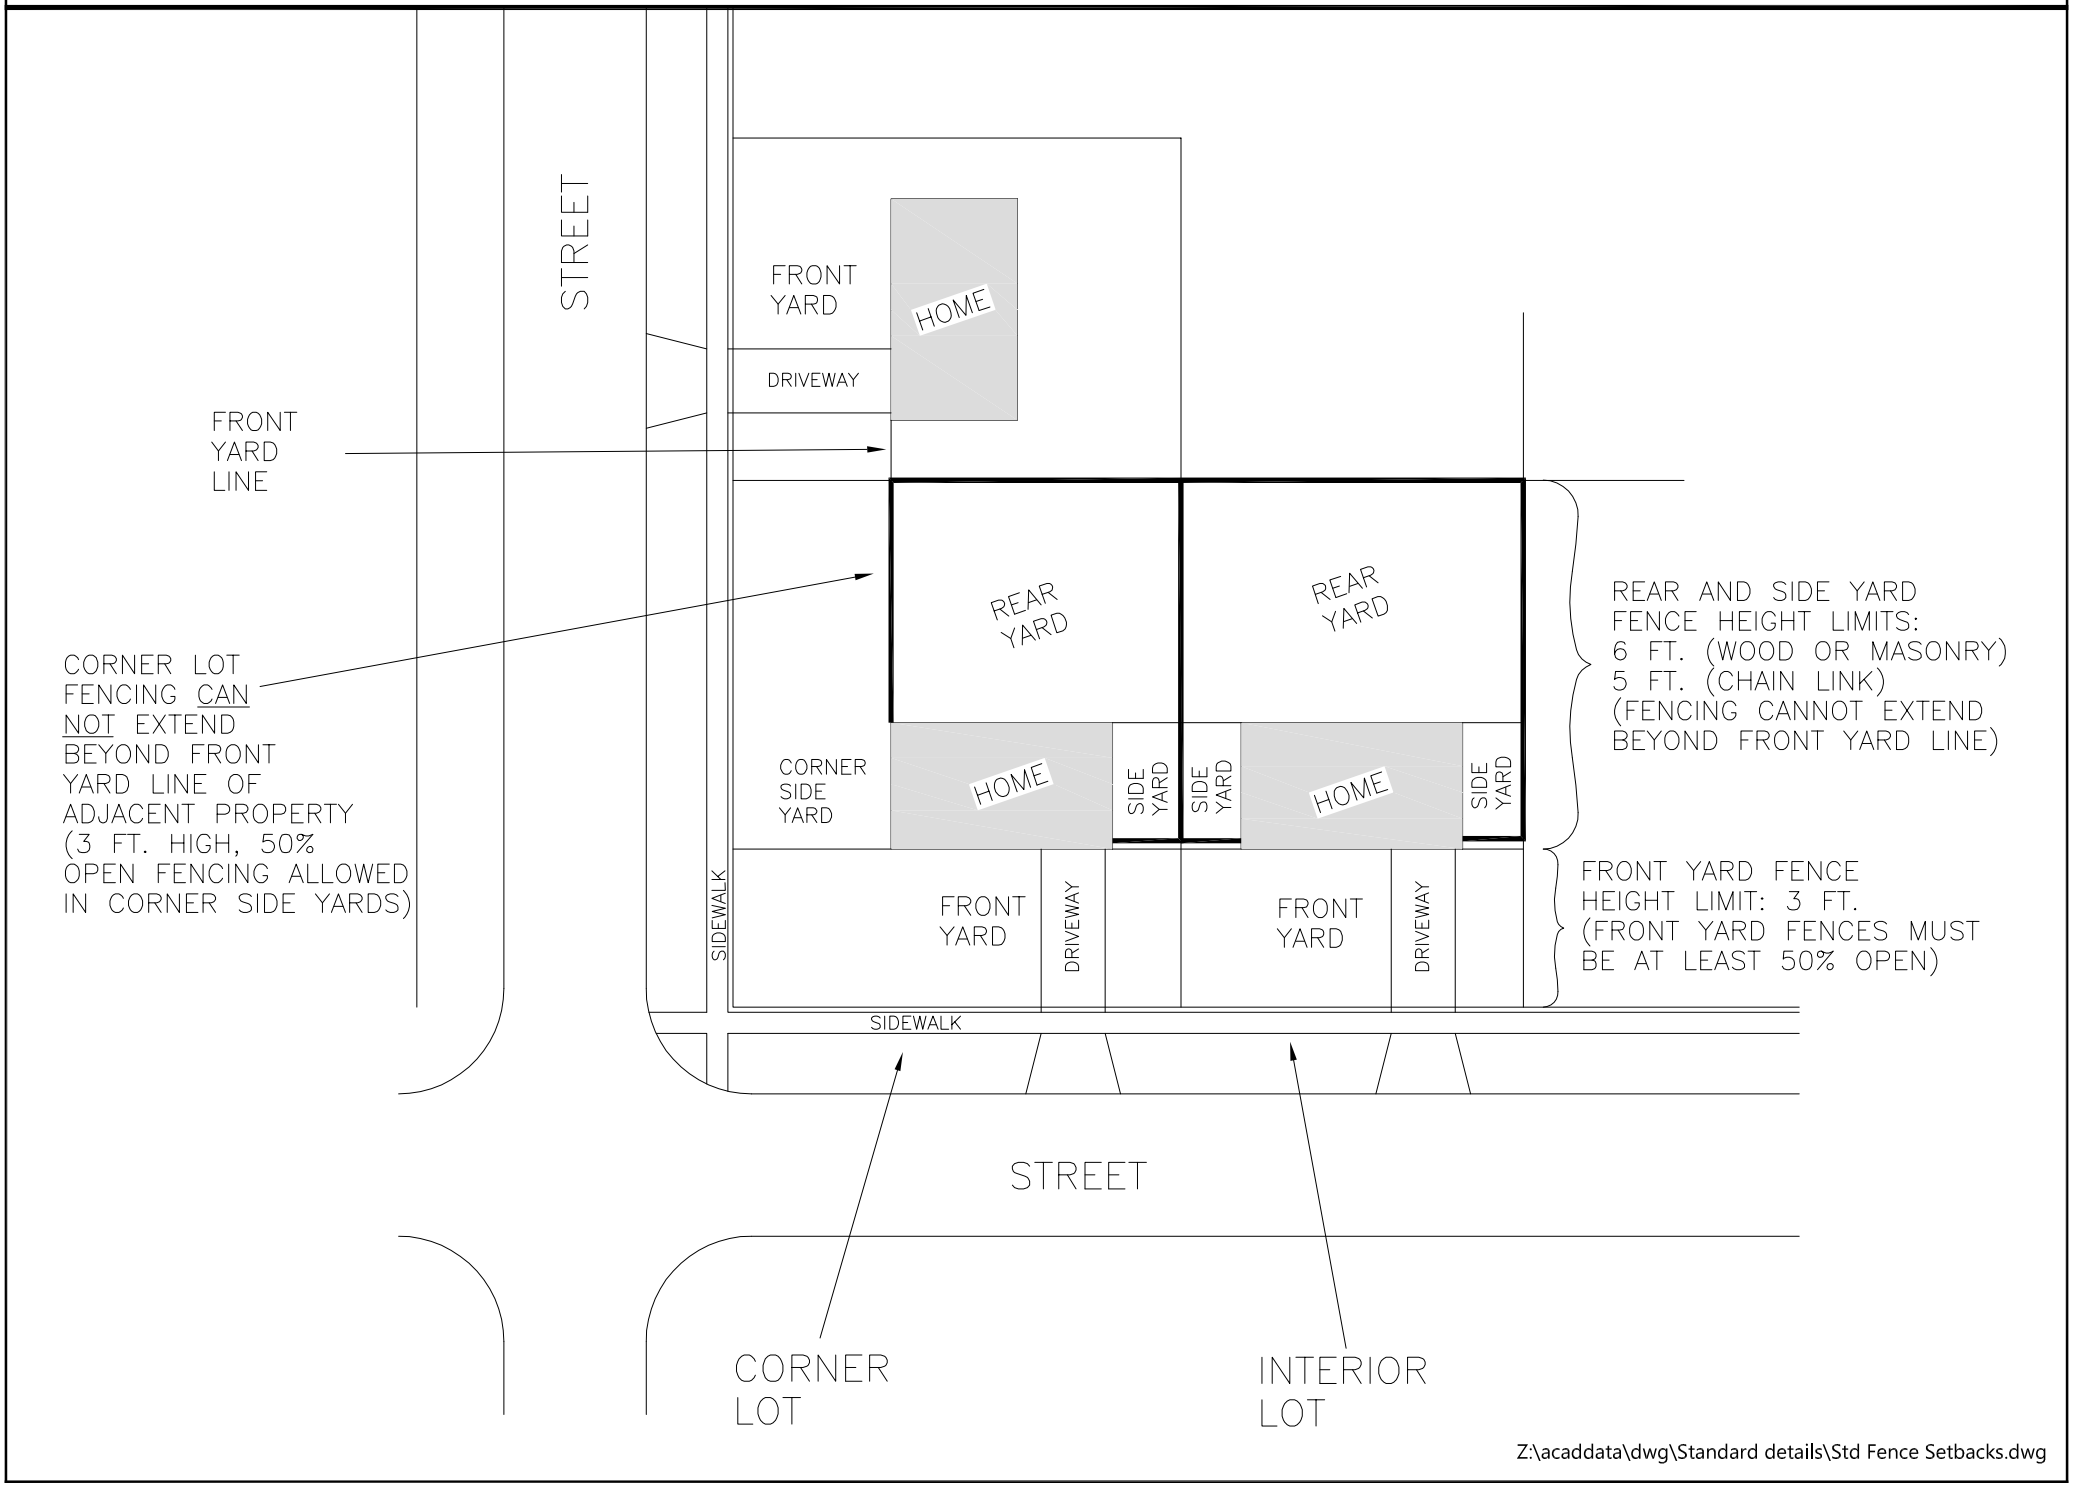

Z:\acaddata\dwg\Standard details\Std Fence Setbacks.dwg