DROP MANHOLE CONNECTION

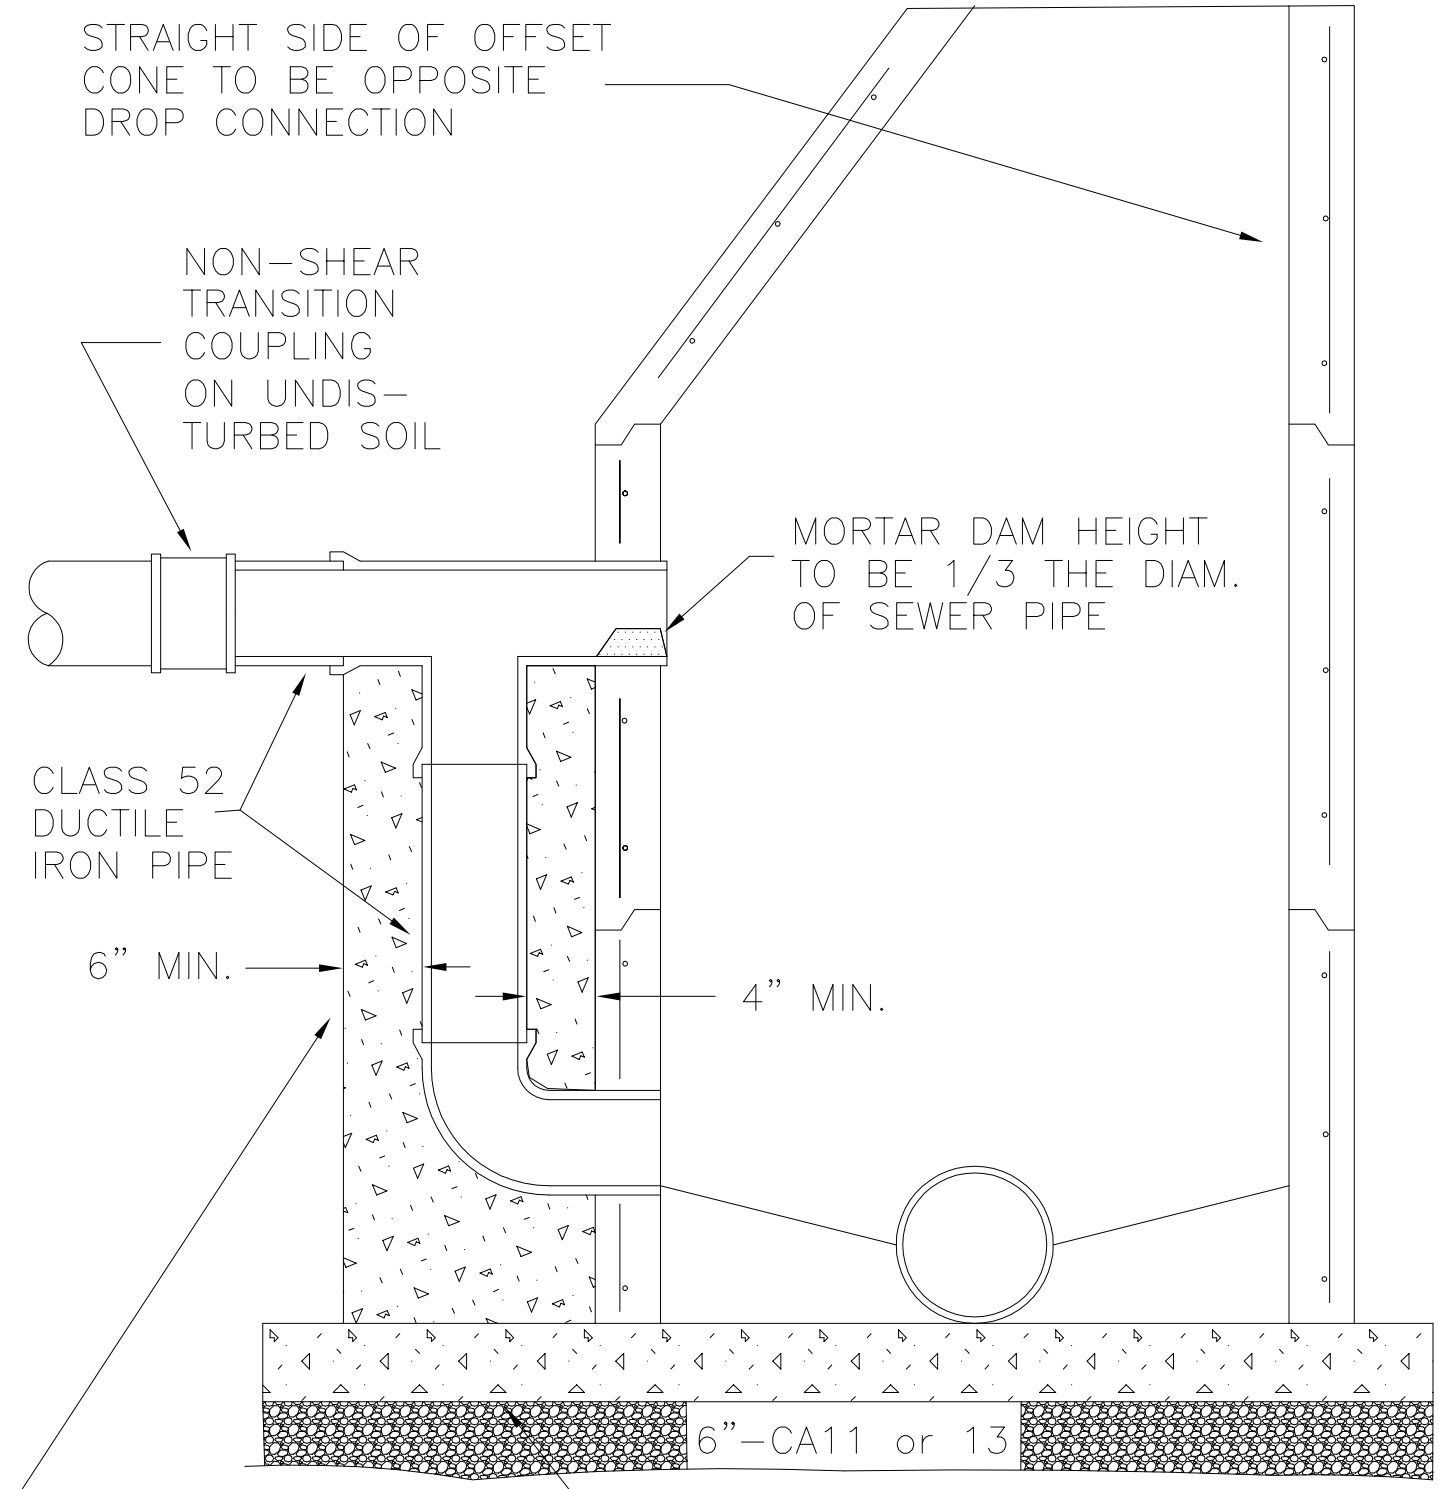

DROP CONNECTION TO BE USED WHERE INCOMING SEWER IS GREATER THAN 2' ABOVE MANHOLE INVERT

Z:\acaddata\dwg\Standard details\Std Sanitary Drop Manhole.dwg