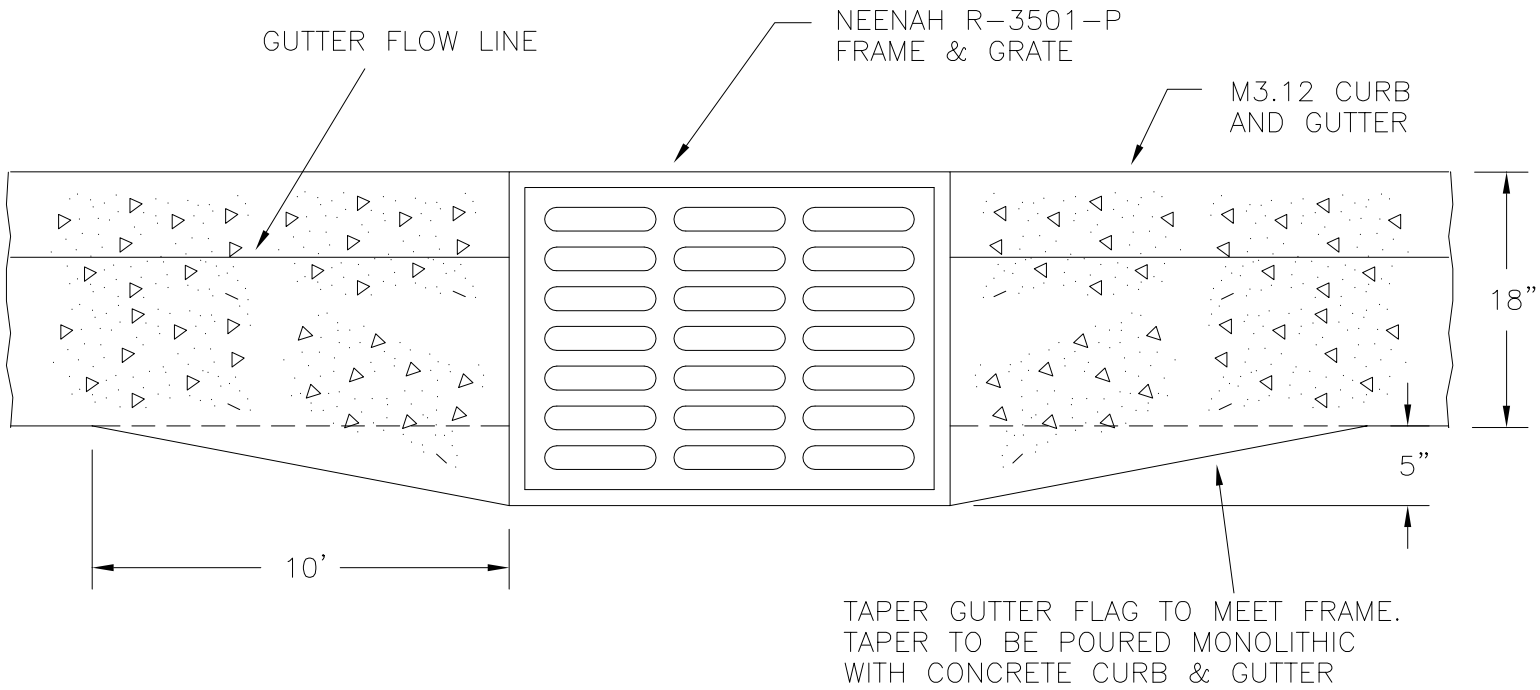CURB FLARE AT INLET DETAIL FOR RESIDENTIAL ROLL CURB